



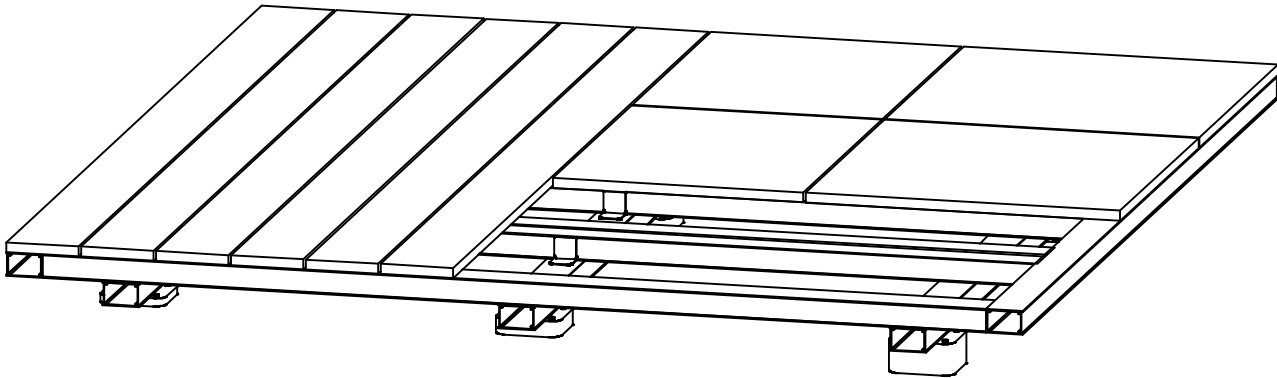

3D PERSPECTIVE - NTS

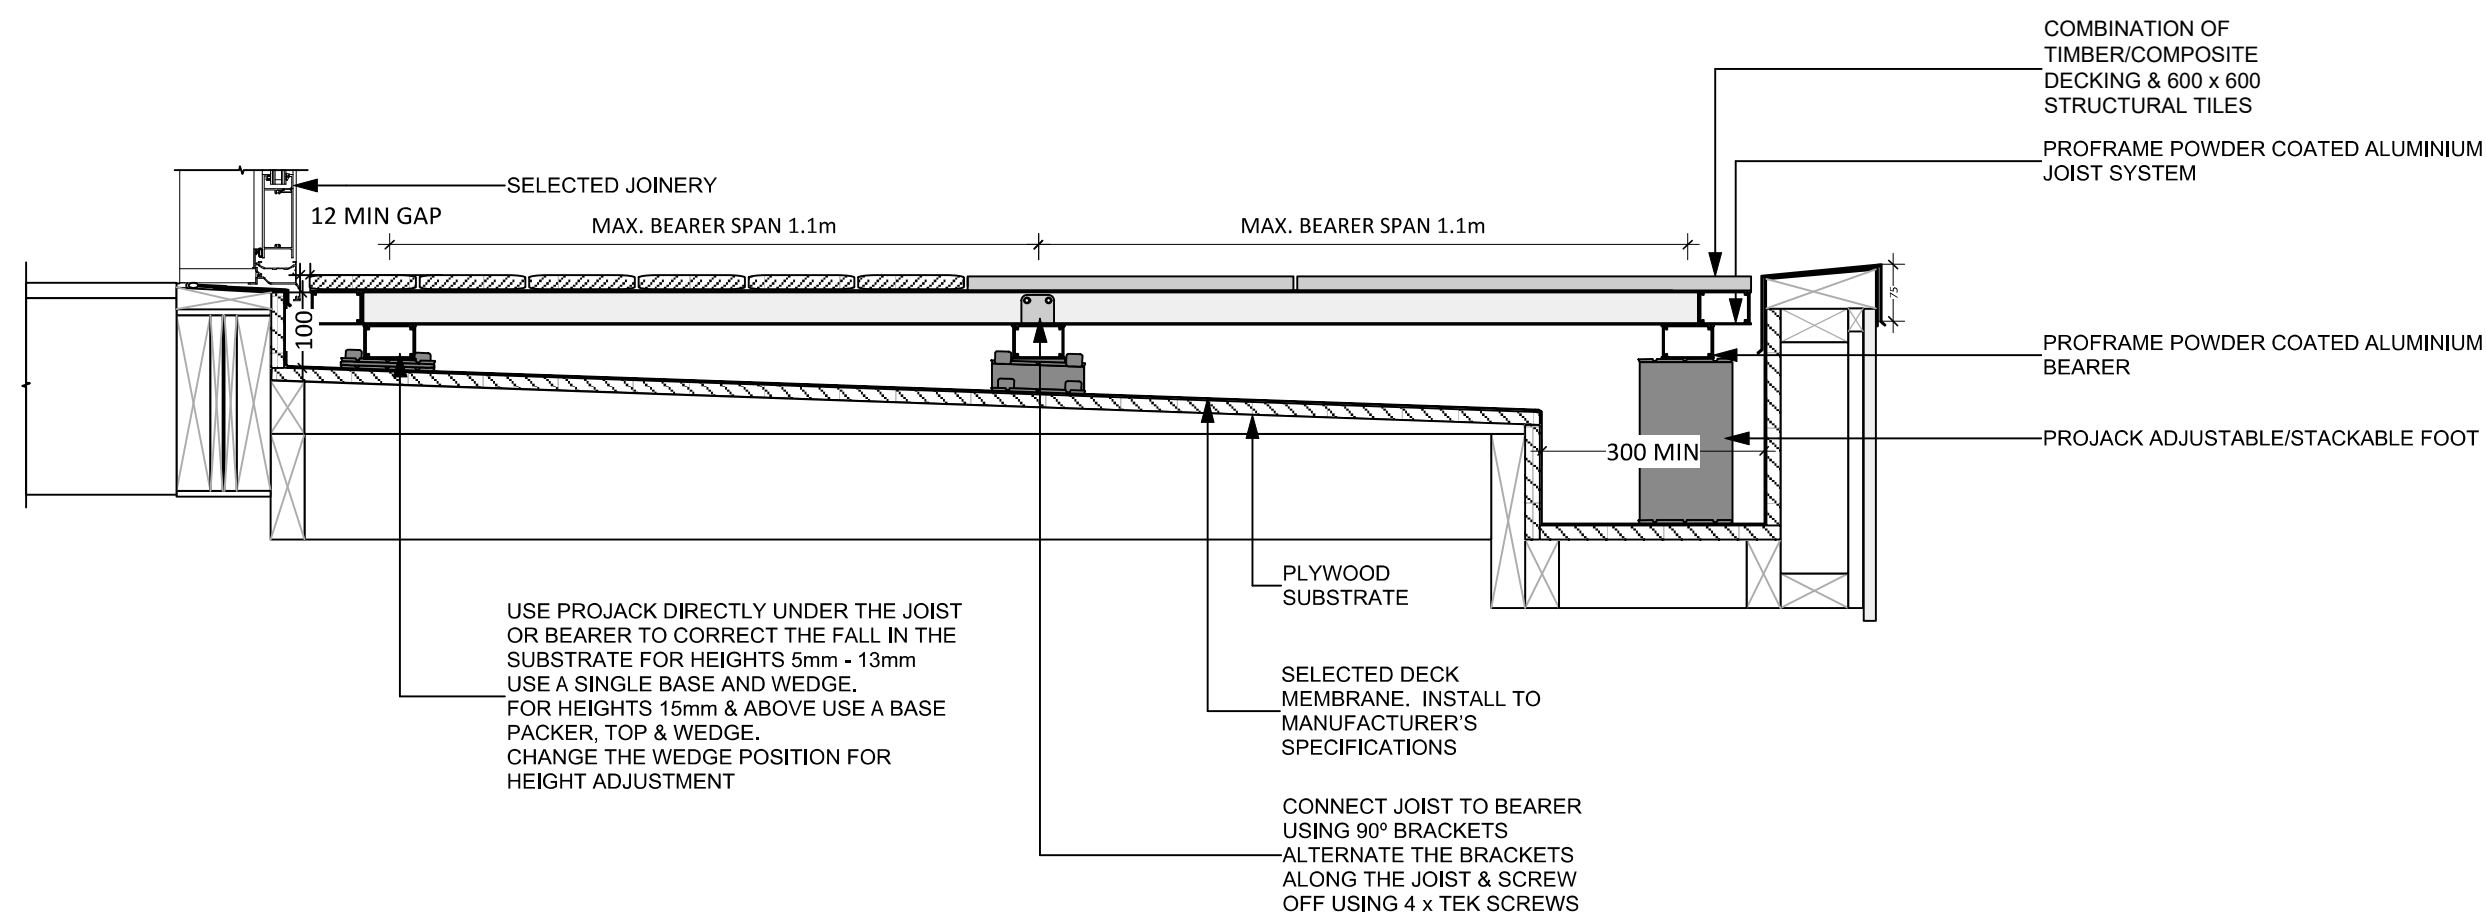

CROSS SECTION PARAPET WITH INTERNAL GUTTER